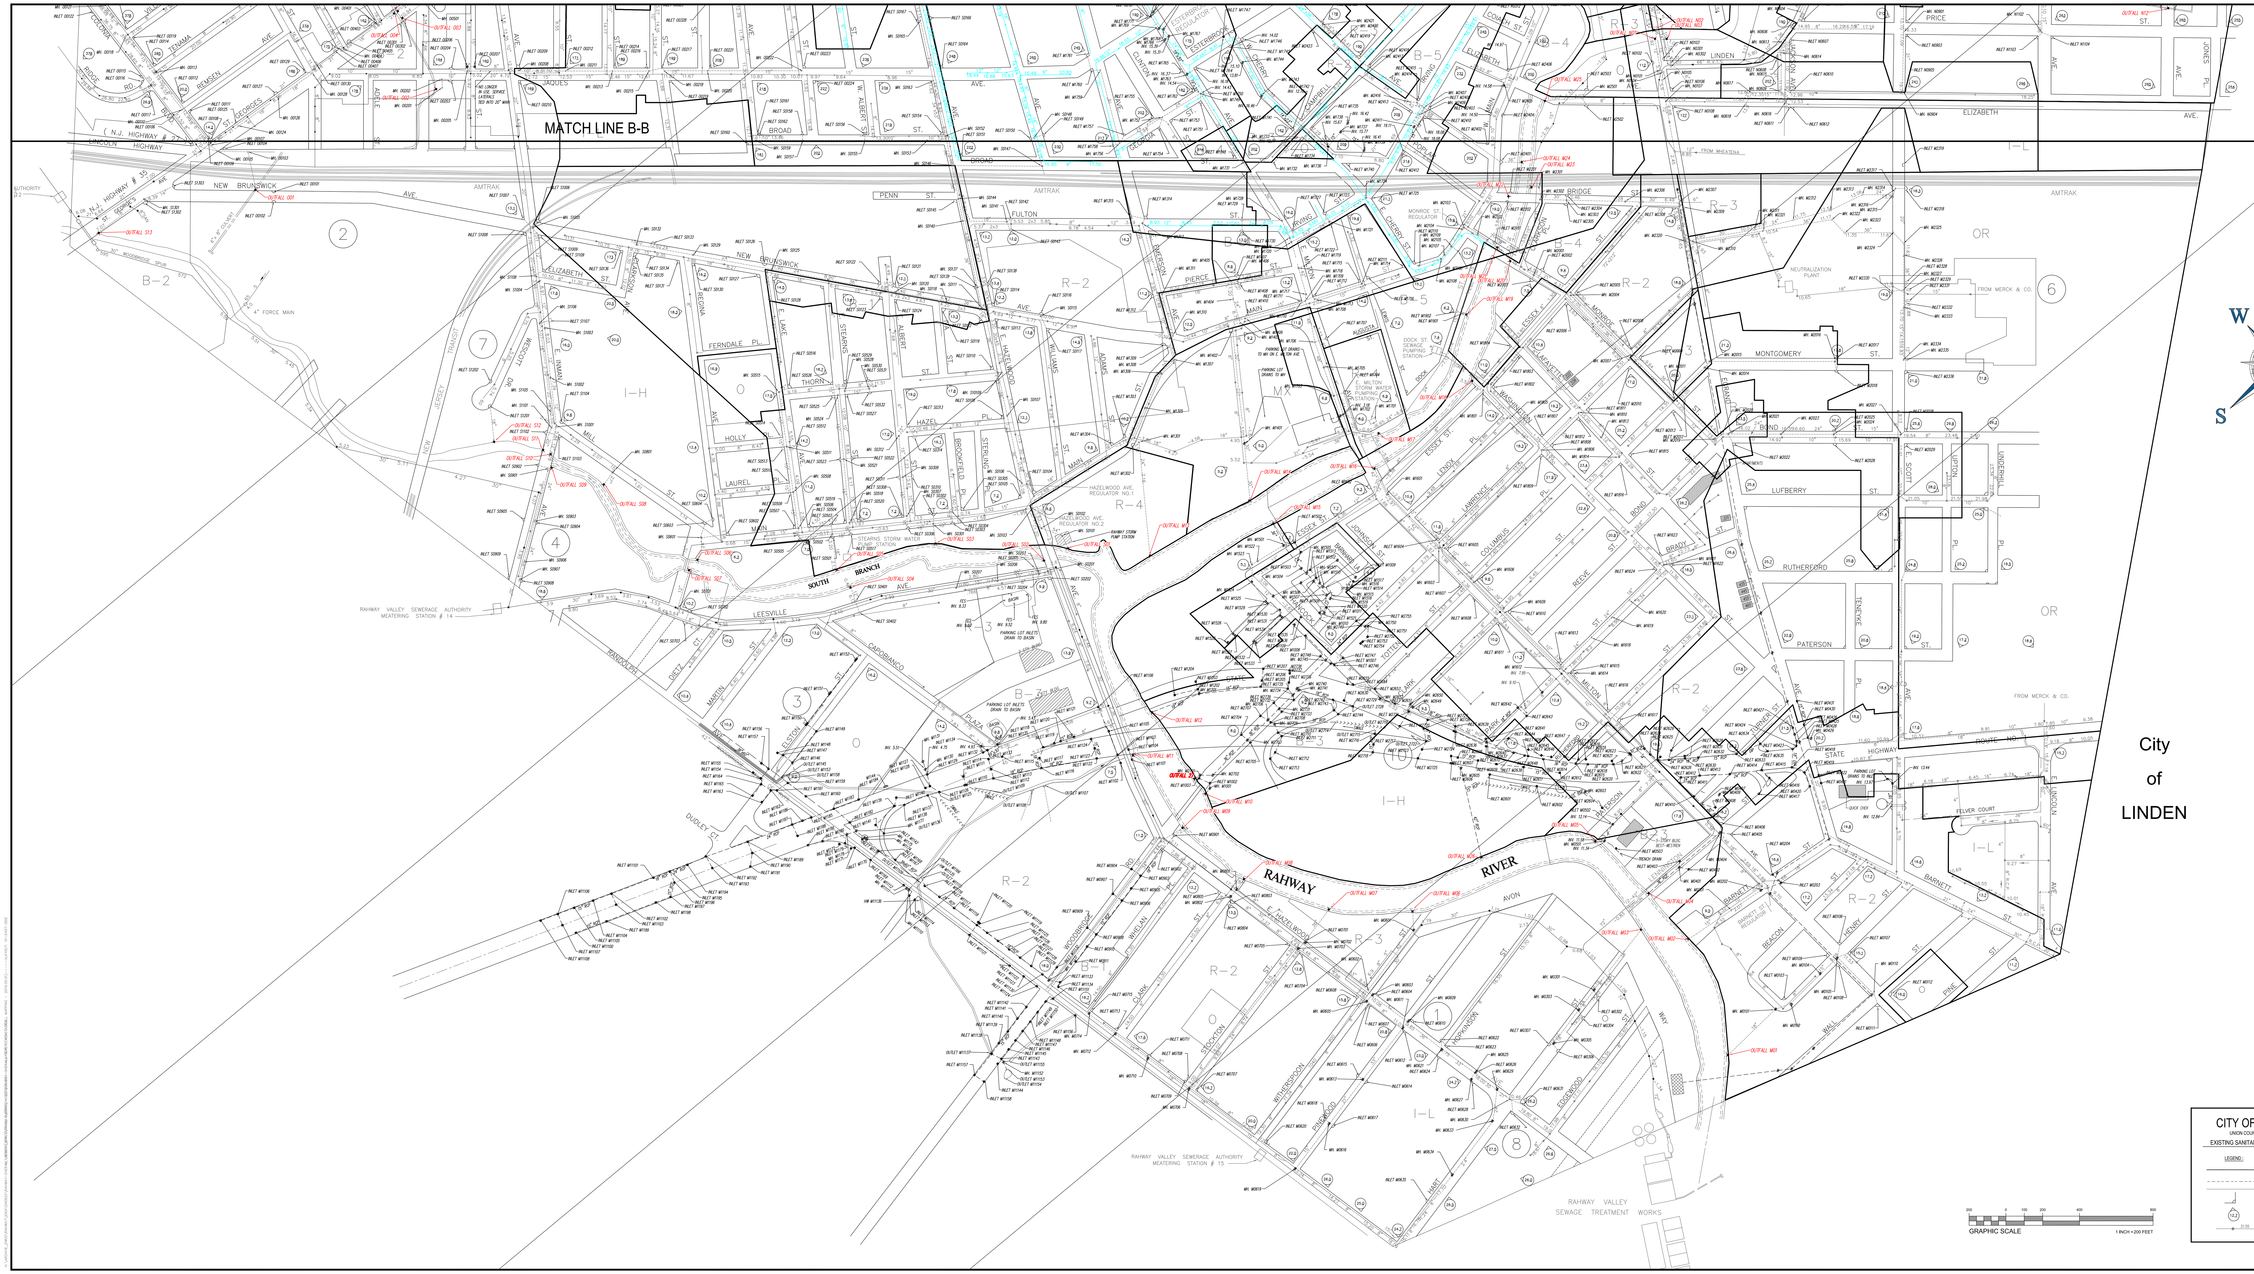
MATCH LINE B-B
City of LINDEN
RAHWAY RIVER
SOUTH BRANCH
RAHWAY VALLEY SEWAGE AUTHORITY METERING STATION # 14
RAHWAY VALLEY SEWAGE AUTHORITY METERING STATION # 15
RAHWAY VALLEY SEWAGE TREATMENT WORKS
AMTRAK
N.J. HIGHWAY # 27
LINCOLN HIGHWAY
4" FORCE MAIN
FROM MERCK & CO.
NEUTRALIZATION PLANT
MONROE ST. REGULATOR
HAZELWOOD AVE. REGULATOR NO. 1
HAZELWOOD AVE. REGULATOR NO. 2
STEARNS STORM WATER PUMPING STATION
E. MILTON STORM WATER PUMPING STATION
RAILROAD AVE. REGULATOR NO. 3
RAILROAD AVE. REGULATOR NO. 4
FAMILY STORM PUMP 13/60M
PARKING LOT INLETS DRAIN TO BASIN
PARKING LOT DRAINS TO MH
PARKING LOT DRAINS TO MH & CB
PARKING LOT DRAINS TO MH & CB ON E. SCOTT AVE.
PARKING LOT DRAINS TO MH ON E. SCOTT AVE.
STORM BUG WITT-WATERS
TRENCH DRAIN
QUICK CHEK
FLYER COURT
OUTFALL 001
OUTFALL 002
OUTFALL 003
OUTFALL 004
OUTFALL 005
OUTFALL 006
OUTFALL 007
OUTFALL 008
OUTFALL 009
OUTFALL 010
OUTFALL 011
OUTFALL 012
OUTFALL 013
OUTFALL 014
OUTFALL 015
OUTFALL 016
OUTFALL 017
OUTFALL 018
OUTFALL 019
OUTFALL 020
OUTFALL